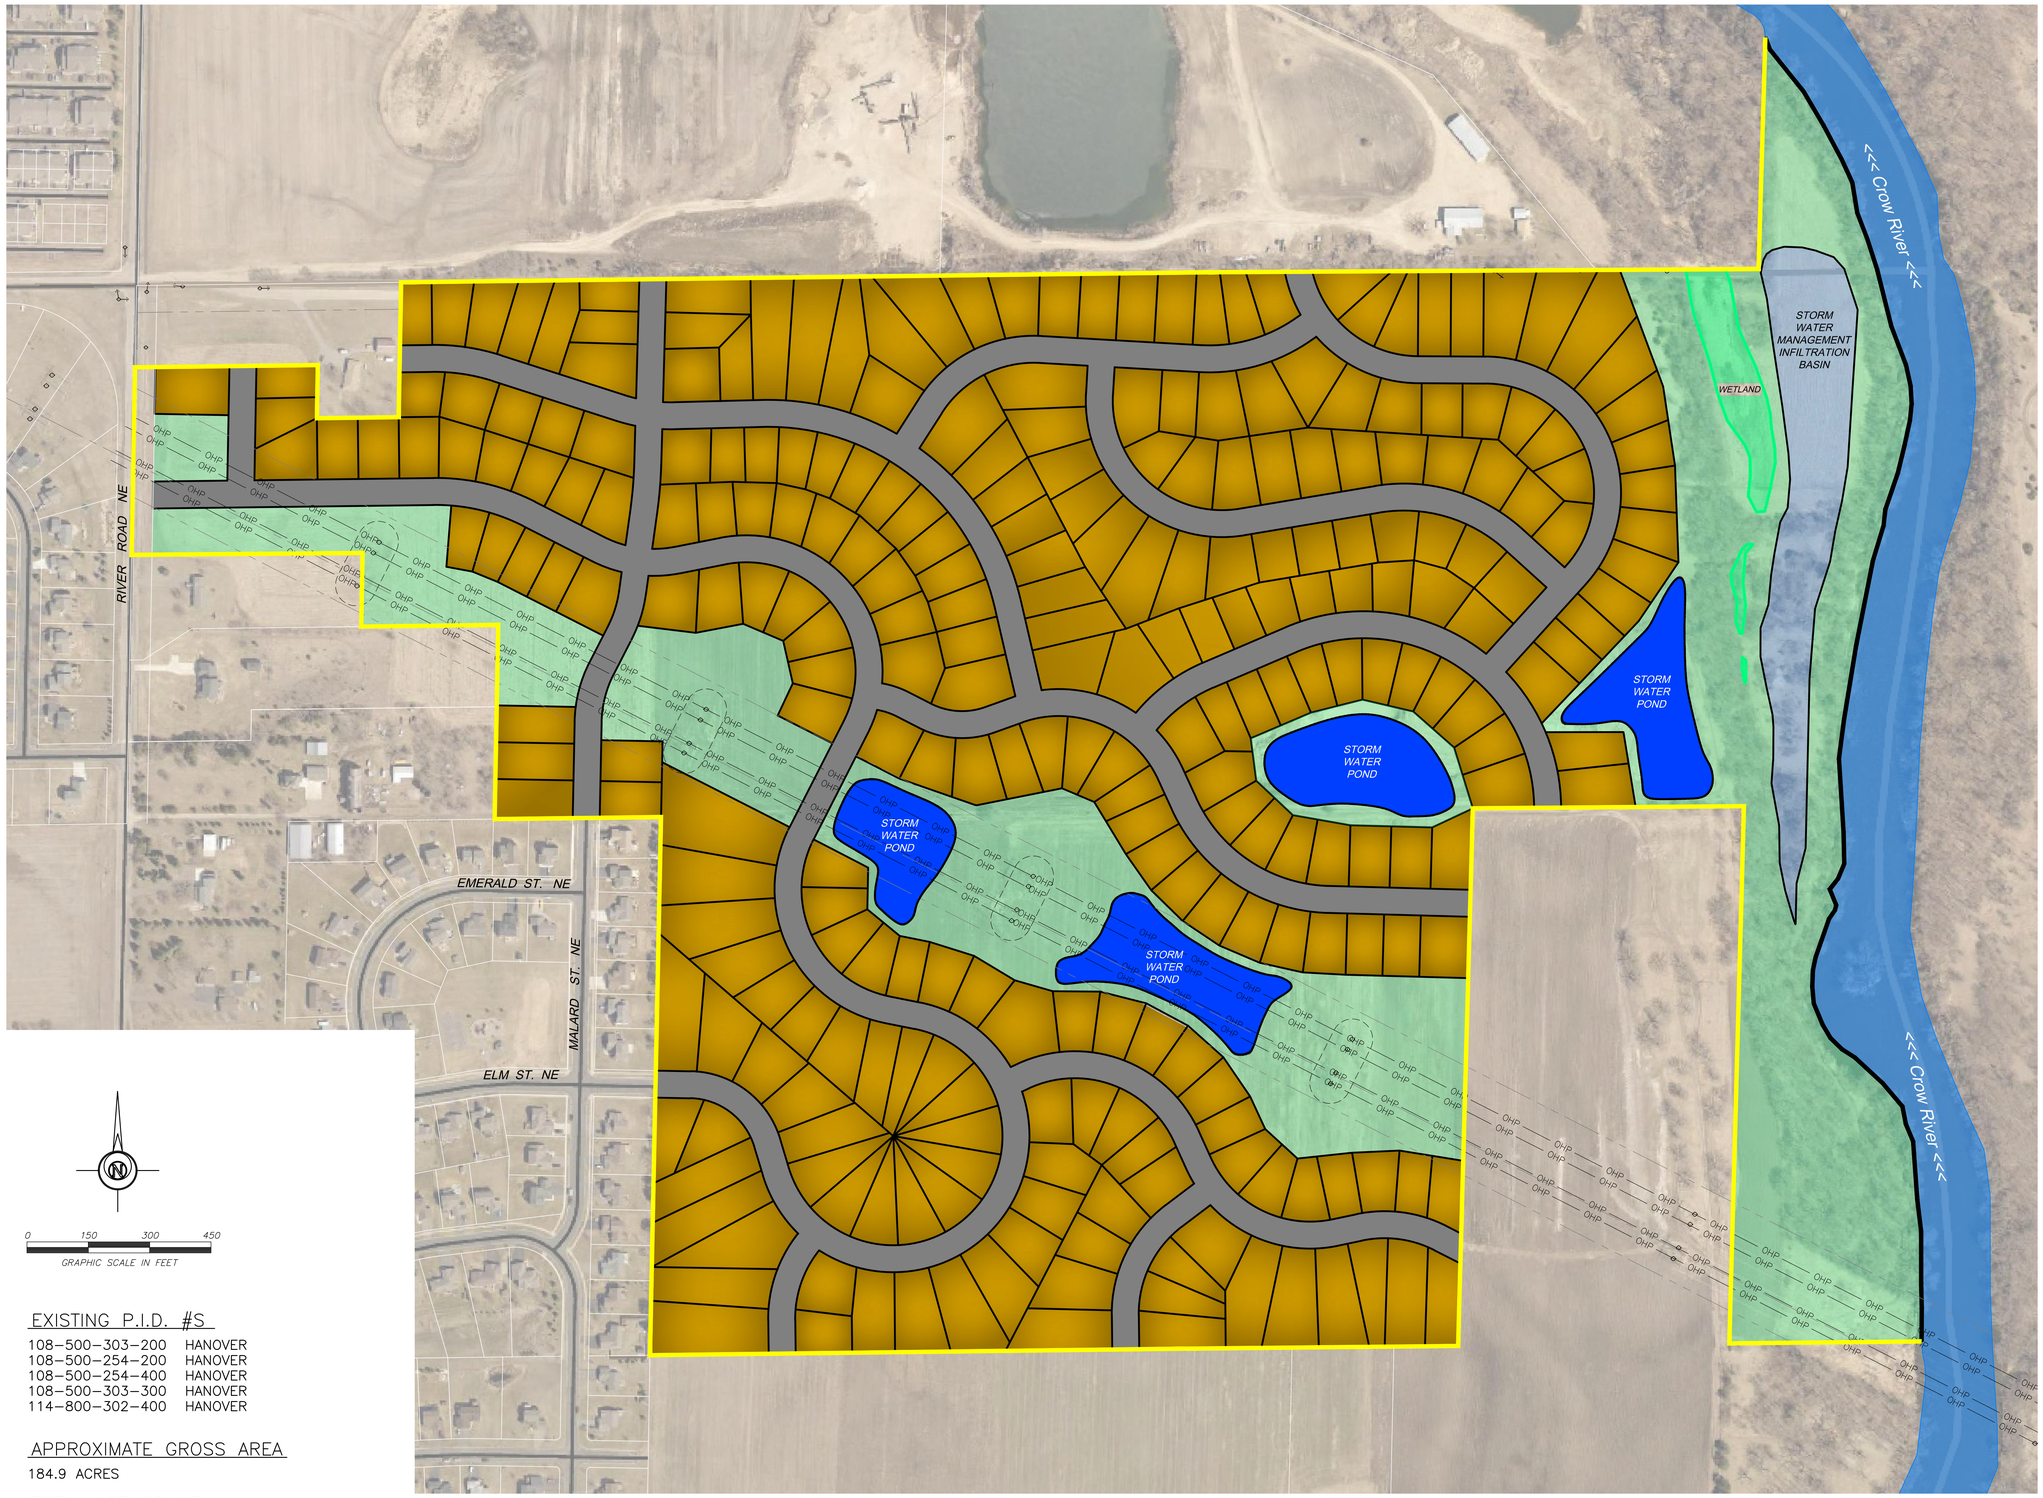


EXISTING P.I.D. #S

| | |
|---|---|
| 108-500-303-200 | HANOVER |
| 108-500-254-200 | HANOVER |
| 108-500-254-400 | HANOVER |
| 108-500-303-300 | HANOVER |
| 114-800-302-400 | HANOVER |

APPROXIMATE GROSS AREA

184.9 ACRES

TOTAL LOT COUNT

275 LOTS

ANTICIPATED FUTURE ZONING

R-1A SINGLE FAMILY RESIDENTIAL

FEHN

Fehn Companies, Inc.
5050 Barthel Industrial Dr.
Albertville, MN 55301

Gary Fehn
612-282-6542
gfehn@fehncompanies.com

# MAHLER AGGREGATE MINE EXPANSION

SE Quad 15th Street and River Road
Hanover, MN 55341

CONCEPT LOT PLAN

I hereby certify that this plan, specification, or report was prepared by me or under my direct supervision and that I am a duly Licensed Professional Engineer under the laws of the State of Minnesota.

Date: _____ Reg. No. _____

PREPARED BY: CIVIL ENGINEERING SITE DESIGN
118 East Broadway St.
PO Box 566
Monticello, MN 55362
Phone: 763-314-0929
www.civilesd.com

REVISIONS

DATE 09/04/19
DRAWN BY SD
DESIGNED BY SD
CHECKED BY SD

FILE NO. 00722

1/1

Concept Plan